Name Of Work:- Roads and Footpath Maintenance in Ward no.13 Shettyhalli Sub Division.

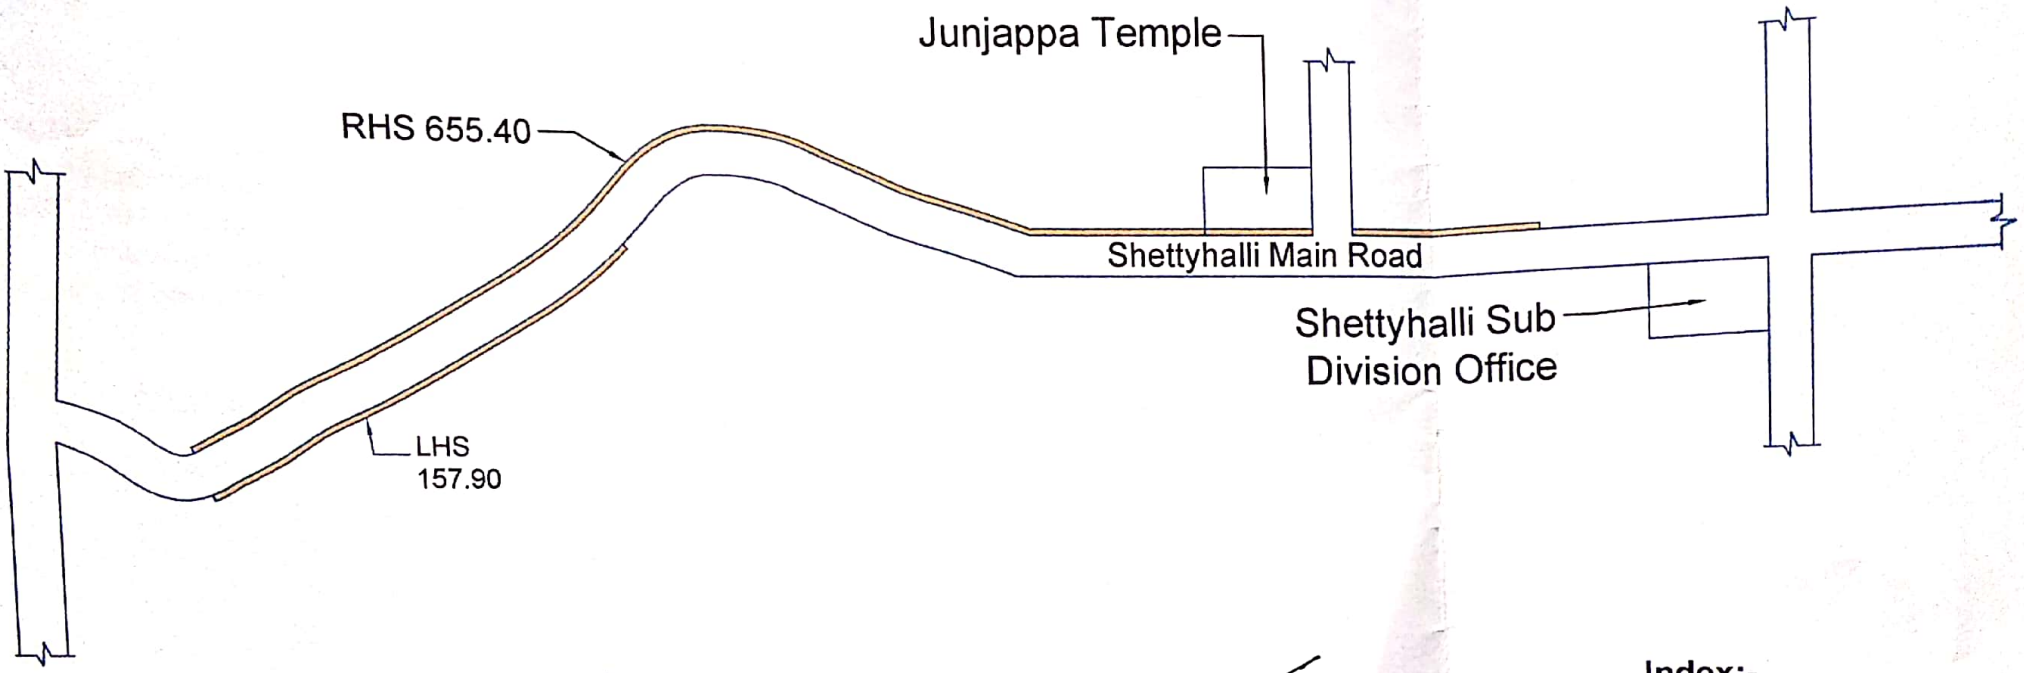

ASST ENGINEER
Ward No.13

ASST EXECUTIVE ENGINEER
Shettyhalli Sub Division

Index:-

Footpath

Scanned with CamScanner